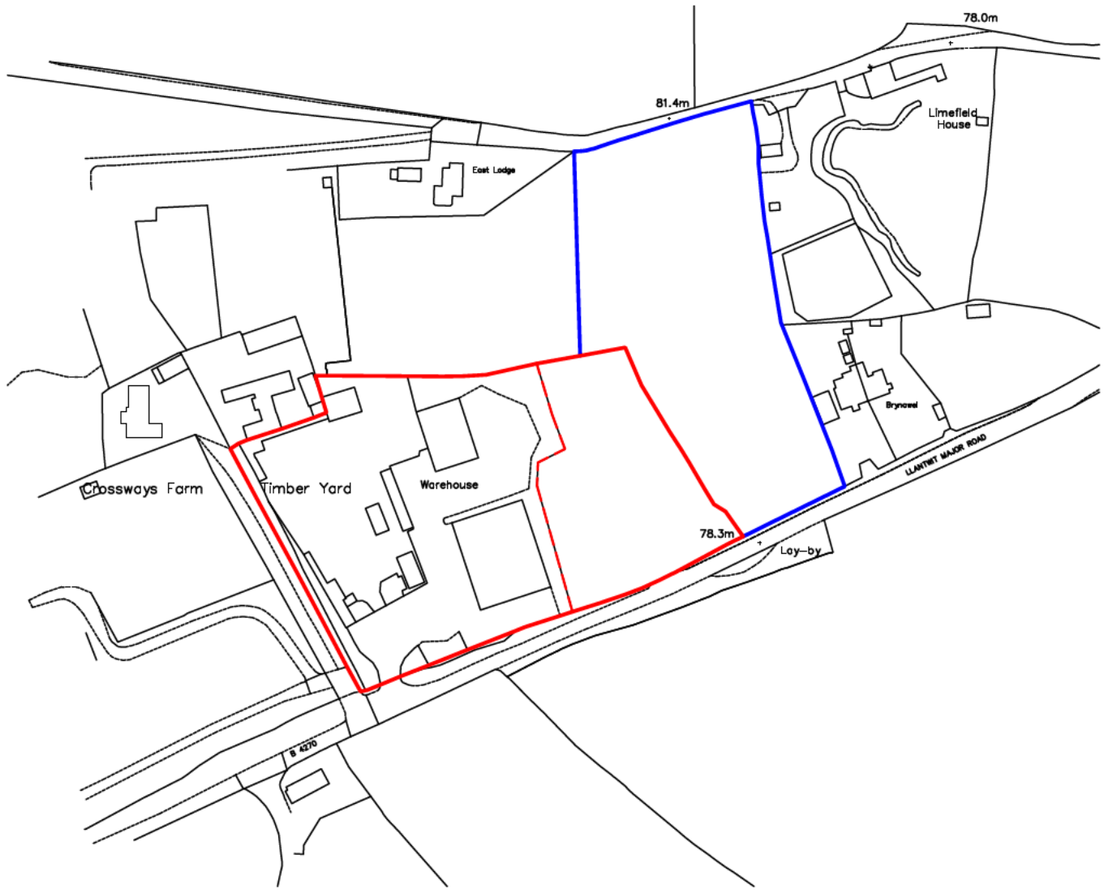


ownership boundary
development boundary 1.8 Ha
existing site boundary 1.2 Ha

Scale 1:2500

0 25 50 100 200

Th s draw ng s the copyr ght of Gera d B a n Assoc ates L m ted and may not be reproduced w thout perm ss on
Th s draw ng s for p ann ng purposes on y

Rev A (11/03/26) amended boundary nes

Project:
Site Redevelopment
Crossways Industrial Estate
Cross Ways, Cowbridge
CF71 7LJ

Dwg. Title:
Location Plan

Client:
Woodwise Ltd

Scale: 1:2500 @A3

Drawing No: A101

Drawn By: CTS

Checked By: MS/GB

Date: MAR 2026

GERALD BLAIN ASSOCIATES LTD
Architectural & Planning Consultants
Mob: [redacted]
Email: [redacted]